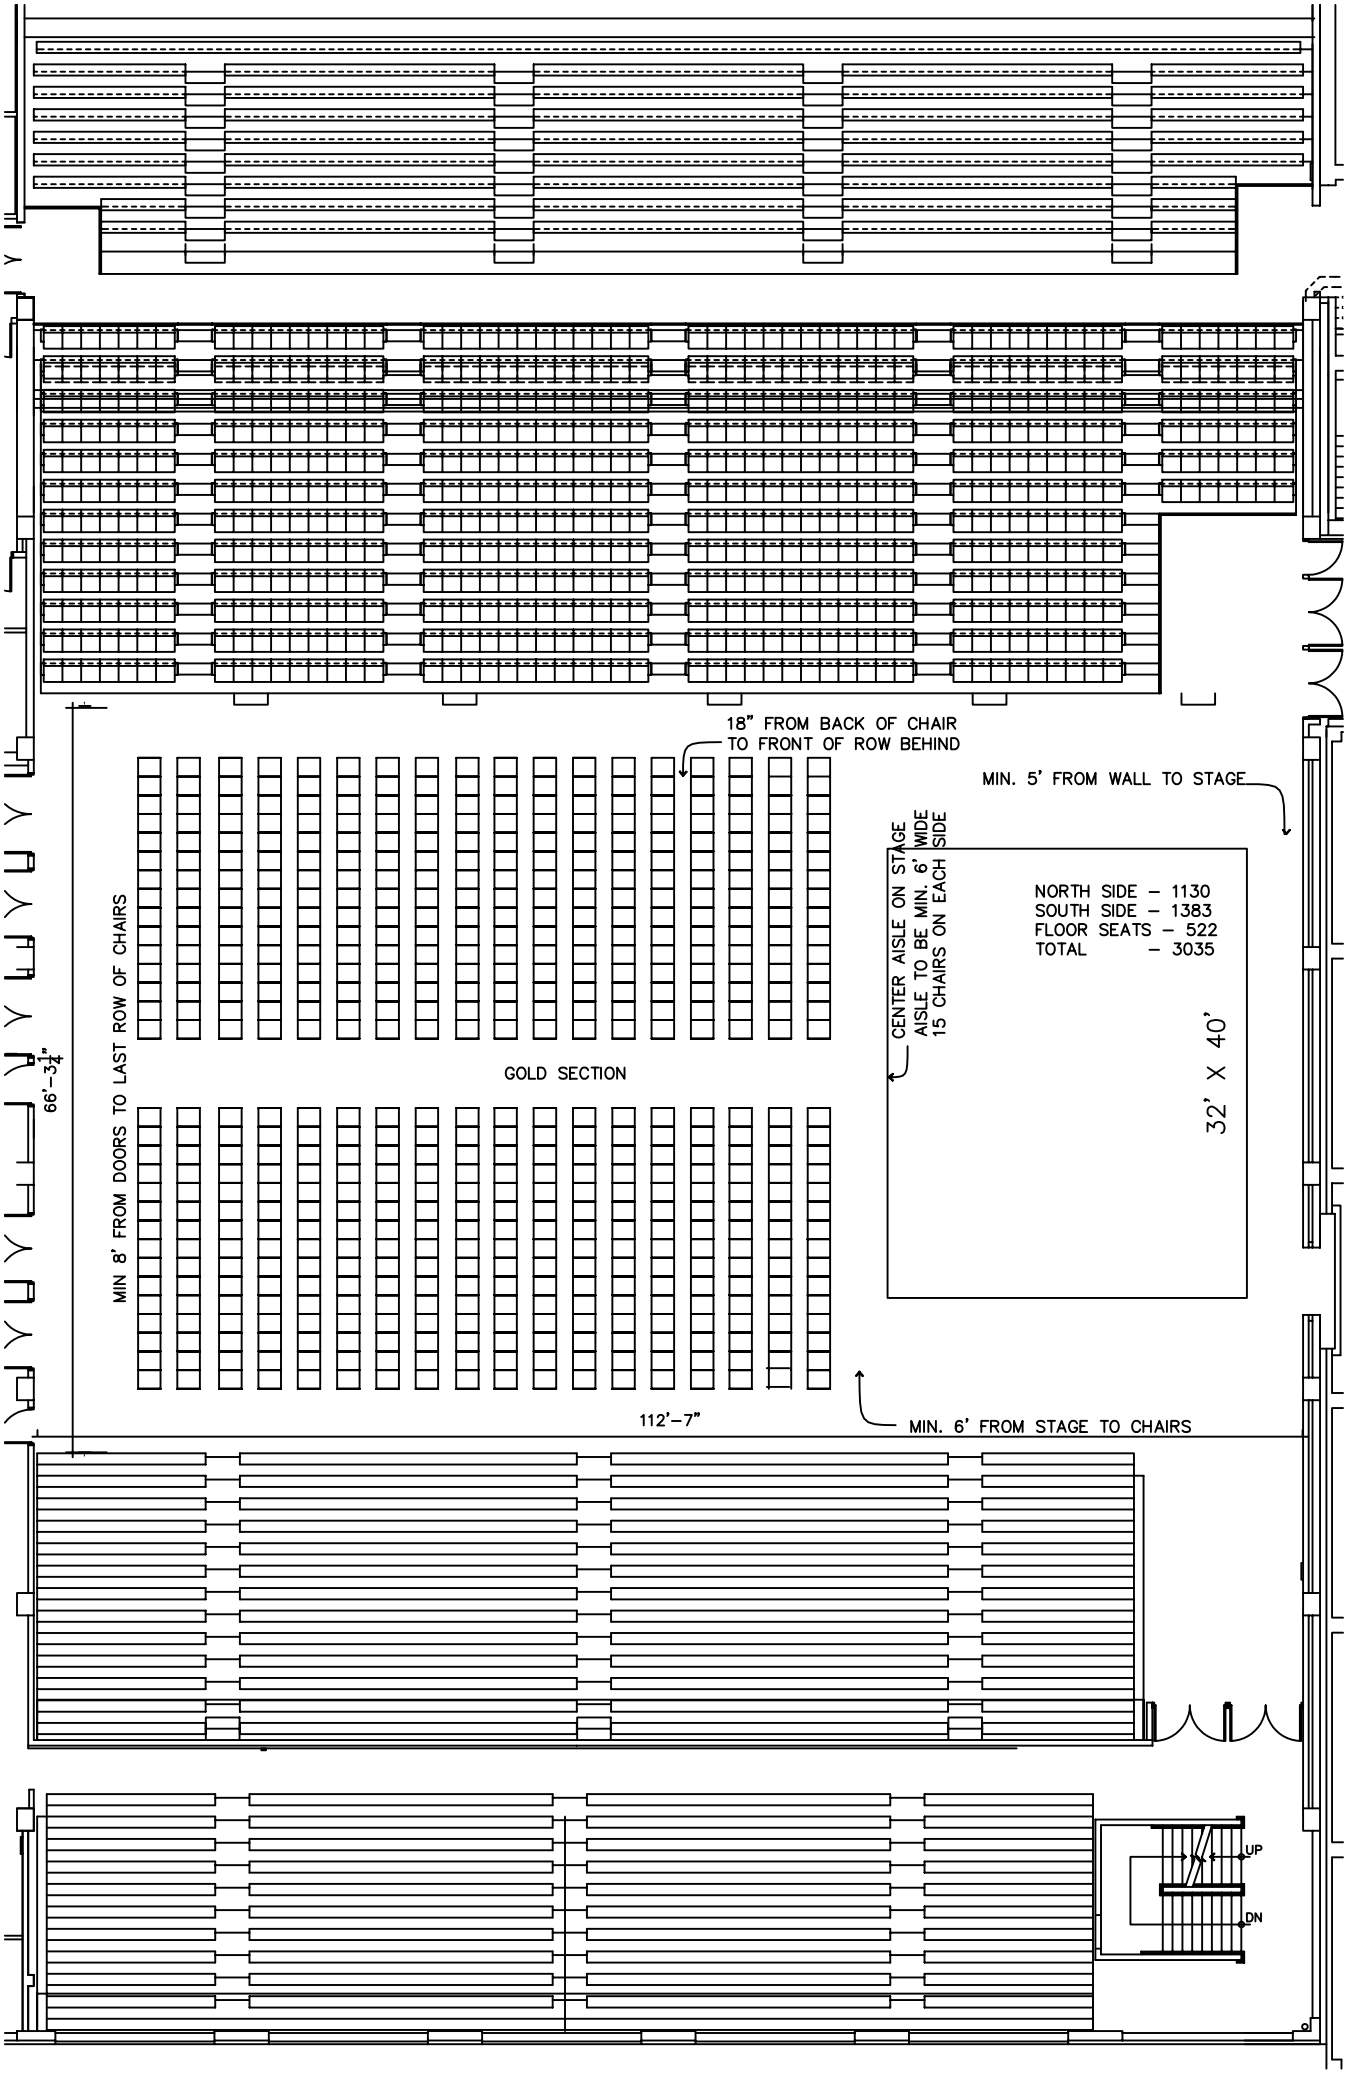
18" FROM BACK OF CHAIR
TO FRONT OF ROW BEHIND
MIN. 5' FROM WALL TO STAGE
CENTER AISLE ON STAGE
AISLE TO BE MIN. 6' WIDE
15 CHAIRS ON EACH SIDE
NORTH SIDE – 1130
SOUTH SIDE – 1383
FLOOR SEATS – 522
TOTAL – 3035
32' X 40'
MIN 8' FROM DOORS TO LAST ROW OF CHAIRS
66'–3¼"
GOLD SECTION
112'–7"
MIN. 6' FROM STAGE TO CHAIRS
UP
DN